fasten 7/16" sheathing @ 6" o.c. w/ 8(d) nails or equal UNO
fully sheath all mate lines w/ gypsum per U305 assembly page 9.2

A- strap first floor to foundation at set for 3400#
B- strap first floor to foundation at set for 5909#
C- strap first floor to foundation at set for 5229#
D- strap first floor to foundation at set for 2214#

all floor construction to be (2) 2x10 spf#2 @ 16" o.c. or better
exterior walls to be 2x6 @ 16" o.c.
mate walls to be 2x4 @ 12" o.c.

Side Wall Headers:
(3) 2x8 syp#2 for openings up to 50"
(3) 2x12 syp#2 for openings up to 72"

Mate Wall Headers:
(1) 2x12 syp#2 for openings up to 36"
(1) 1 3/4" x 11 1/4" lvl for openings up to 50"

Columns:
CA: (2)2x4 spf#2
CB: (3) 2x4 spf#2
CC: (4) 2x4 spf#2

Fire Rating Legend
U356
U305
FIRST FLOOR CEILING ASSEMBLY"C"
SECOND FLOOR CEILING ASSEMBLY"D"

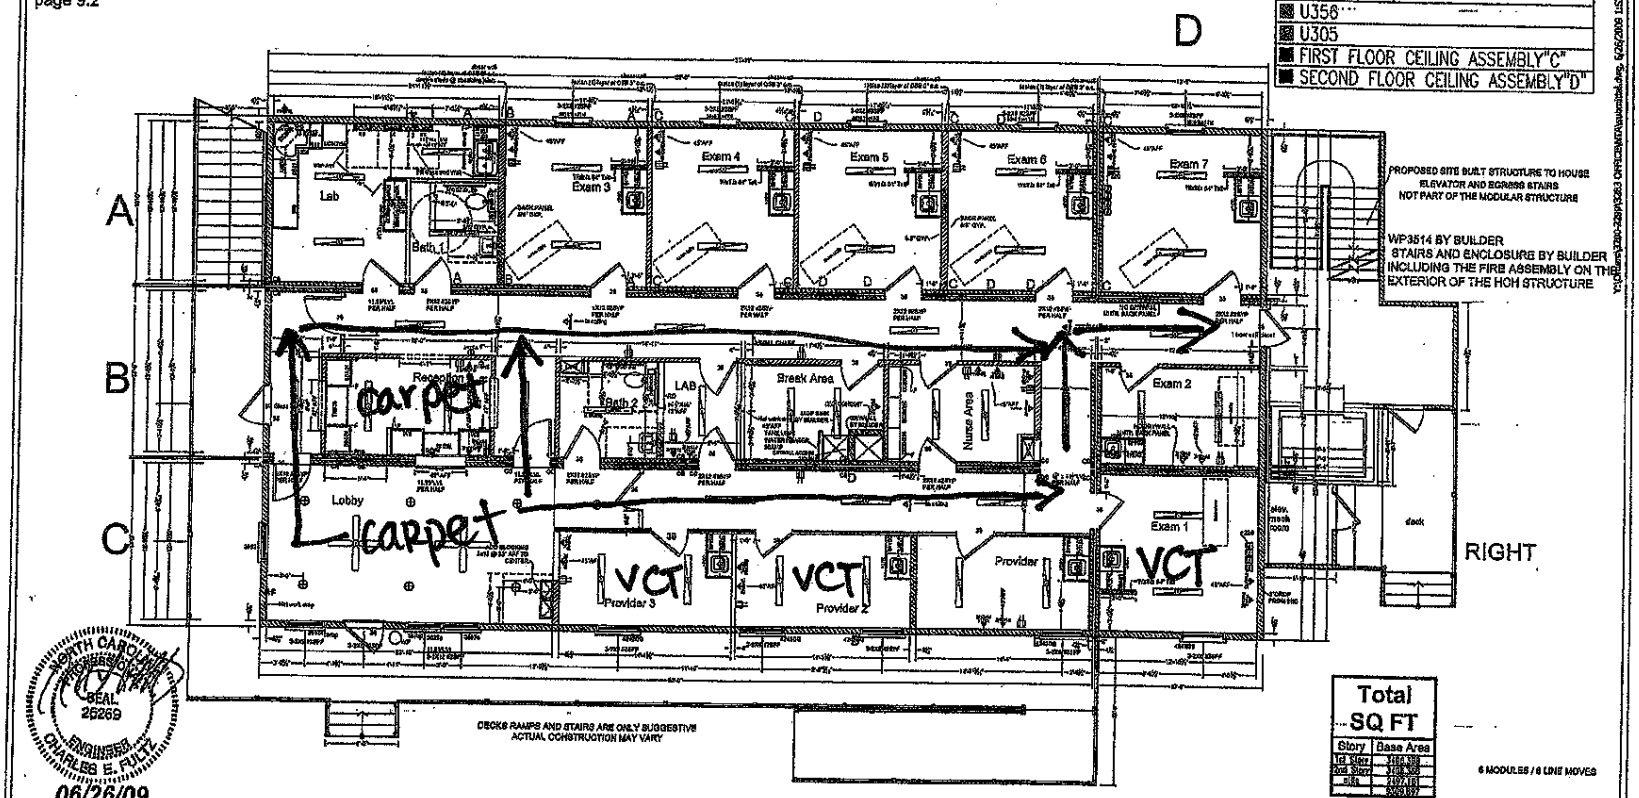

PROPOSED SITE BUILT STRUCTURE TO HOUSE ELEVATOR AND EGRESS STAIRS NOT PART OF THE MODULAR STRUCTURE

WP3514 BY BUILDER
STAIRS AND ENCLOSURE BY BUILDER INCLUDING THE FIRE ASSEMBLY ON THE EXTERIOR OF THE HOH STRUCTURE

NORTH CAROLINA PROFESSIONAL SEAL 26269 ENGINEER CHARLES E. FULTZ
06/26/09

Total SQ FT	
Story	Base Area
1st Story	1164.00
2nd Story	2136.00
Attic	1972.00
	5272.00

6 MODULES / 6 LINE MOVES

FIRST FLOOR

REVISIONS			REVISIONS		
DATE	REVISION	BY	DATE	REVISION	BY
11/18/08	ReDraw VII per Request	cds	02/12/09	ReDraw I per Request	LNF
02/23/09	ReDraw VII per Request	cds	05/11/09	ReDraw II per Request	LNF
01/08/09	ReDraw VIII per Request	nlc	05/01/09	ReDraw III per Request	LNF
03/17/9	ReDraw per E-mail	jmy	08/21/09	ReDraw IV per Request	nlc
			09/15/09	ReDraw V per Request	nlc

HandCrafted Homes
101 Eastern Minerals Road, Henderson, N.C. 27537
Phone: 252-438-0001 Fax: 252-430-5662

MODEL:	BUILDER:	FILENAME:	SERIAL NUMBER:	PAGE:
Cat Office	Land Home Mart	P-19-1306	3283	A-11
DRAWN BY: nlc	DATE: 6-20-07	SCALE: 1/8" = 1'-0"		

PAINT ALL 1ST FLOOR