17

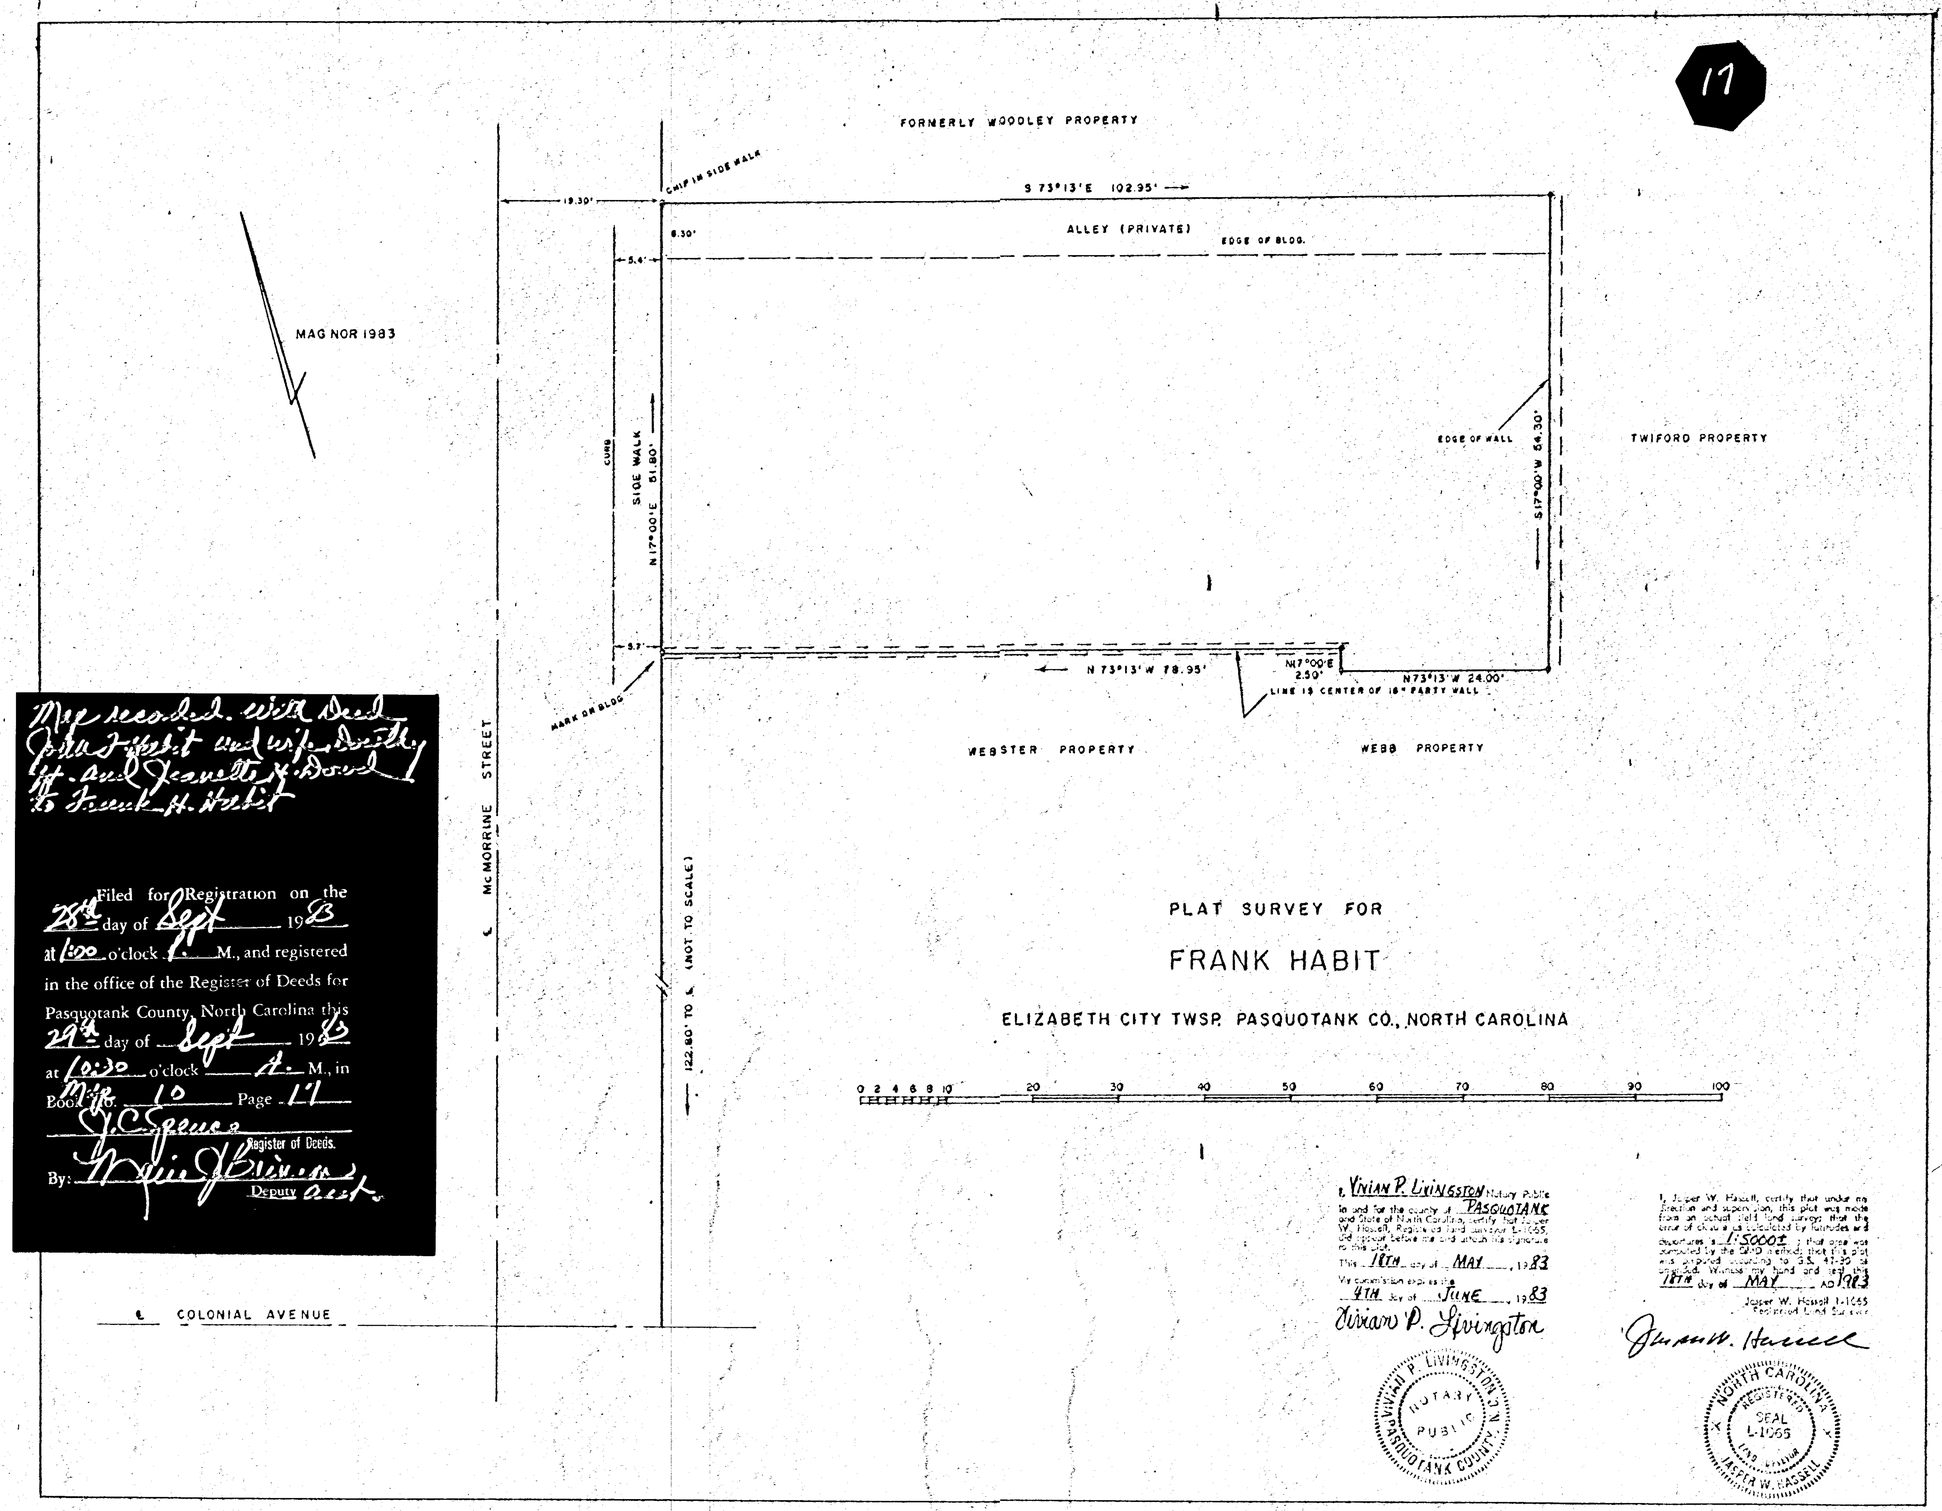

May recorded with Deed
John T. Habit and wife Dorothy
H. and Jeanette H. Dowd
to Frank H. Habit

Filed for Registration on the 28th day of Sept 1983 at 1:00 o'clock P. M., and registered in the office of the Register of Deeds for Pasquotank County, North Carolina this 29th day of Sept 1983 at 10:30 o'clock A. M., in Book No. 10 Page 17

J. C. Spence
Register of Deeds.

By: Vivian P. Livingston
Deputy Asst.

PLAT SURVEY FOR

FRANK HABIT

ELIZABETH CITY TWSP. PASQUOTANK CO., NORTH CAROLINA

I, VIVIAN P. LIVINGSTON Notary Public in and for the county of PASQUOTANK and State of North Carolina, certify that Jasper W. Hassell, Registered Land Surveyor L-1065, did appear before me and affix his signature to this plat.

This 18TH day of MAY, 1983

My commission expires the 4TH day of JUNE, 1983

Vivian P. Livingston

VIVIAN P. LIVINGSTON N.C. NOTARY PUBLIC PASQUOTANK COUNTY

I, Jasper W. Hassell, certify that under my direction and supervision, this plat was made from an actual field land survey; that the error of closure as calculated by latitudes and departures is 1:5000± ; that plat was computed by the GRID method; that this plat was prepared according to G.S. 47-30 as amended. Witness my hand and seal this 18TH day of MAY AD 1983

Jasper W. Hassell L-1065
Registered Land Surveyor

Jasper W. Hassell

NORTH CAROLINA REGISTERED LAND SURVEYOR SEAL L-1065 JASPER W. HASSELL

83/43