OFFICE OF THE REGISTER OF DEEDS
PASQUOTANK COUNTY, NORTH CAROLINA
Filed for registration on the 9th day of November,
2007 at 11:31:01 AM XXX and duly recorded in Map Book 46 Page 38.
DOLLIE J. SUMMEROUR
Register of Deeds
By: Shirley J. Bryant
XXXXXXXXX Deputy

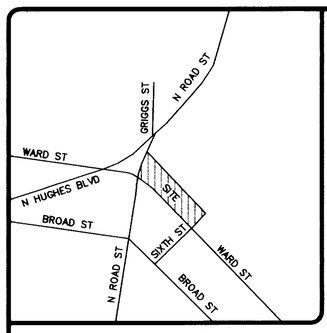

VICINITY MAP
(NOT TO SCALE)

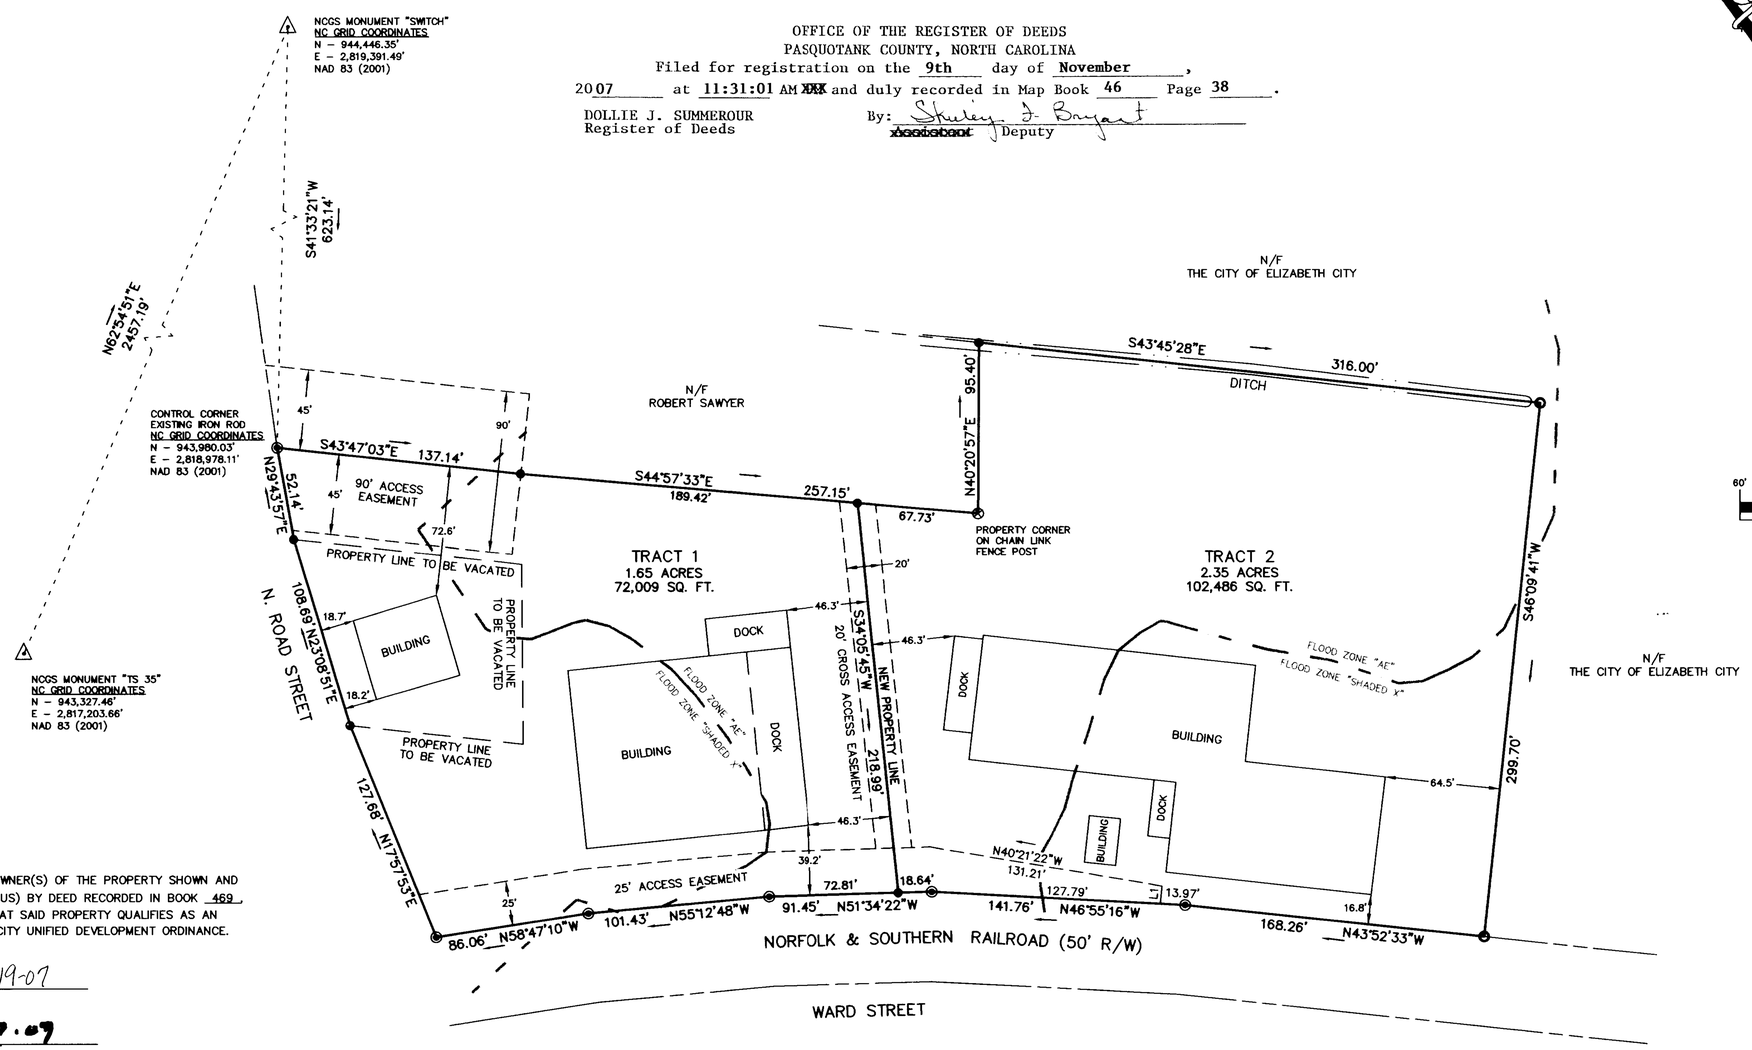

LEGEND
- ◉ – EXISTING IRON ROD
- ○ – EXISTING IRON PIPE
- ● – IRON ROD SET
- ⊘ – CONCRETE ANCHOR SET
- ⊗ – CHAIN LINK FENCE POST
- △ – NC GEODETIC SURVEY MONUMENT
- R/W – RIGHT OF WAY
- N/F – NOW OR FORMERLY

LINE TABLE		
LINE	DIRECTION	LENGTH
L1	N46°11'08"E	9.93'

CERTIFICATE OF EXCEPTION

I (WE) HEREBY CERTIFY THAT I AM (WE ARE) THE OWNER(S) OF THE PROPERTY SHOWN AND DESCRIBED HEREON, WHICH WAS CONVEYED TO ME (US) BY DEED RECORDED IN BOOK 469, PAGE 207, AND BOOK 449, PAGE 24, AND THAT SAID PROPERTY QUALIFIES AS AN EXCEPTION TO THE PROVISIONS OF THE ELIZABETH CITY UNIFIED DEVELOPMENT ORDINANCE.

W. C. Owens Jr — 10-19-07
OWNER — DATE

11.7.07
PLANNING DIRECTOR — DATE

SURVEYOR'S CERTIFICATE

I, SCOTT L. TEMPLE, P.L.S., CERTIFY THAT THIS PLAT WAS DRAWN UNDER MY SUPERVISION FROM AN ACTUAL SURVEY MADE UNDER MY SUPERVISION (DEED DESCRIPTION RECORDED IN D.B. SEE, PG. NOTE 2); THAT THE BOUNDARIES NOT SURVEYED ARE CLEARLY INDICATED AS BROKEN LINES AND DRAWN FROM INFORMATION FOUND IN D.B. SEE, PAGE NOTE 2; THAT THE RATIO OF PRECISION AS CALCULATED IS 1:10,000+; THAT THIS PLAT WAS PREPARED IN ACCORDANCE WITH G.S. 47-30 AS AMENDED. WITNESS MY ORIGINAL SIGNATURE, LICENSE NUMBER AND SEAL THIS 18TH DAY OF OCTOBER, A.D. 2007.
I FURTHER CERTIFY THAT THIS SURVEY IS OF ANOTHER CATEGORY, SUCH AS THE RECOMBINATION OF EXISTING PARCELS, A COURT ORDERED SURVEY, OR OTHER EXCEPTION TO THE DEFINITION OF SUBDIVISION.

Scott L. Temple
P.L.S. — L-3768

NORTH CAROLINA PROFESSIONAL SEAL L-3768 LAND SURVEYOR SCOTT L. TEMPLE

REVIEW OFFICER CERTIFICATE

STATE OF NORTH CAROLINA, COUNTY OF PASQUOTANK

I, Bonnie Hoffman, REVIEW OFFICER OF PASQUOTANK COUNTY, CERTIFY THAT THE MAP OR PLAT TO WHICH THIS CERTIFICATION IS AFFIXED MEETS ALL STATUTORY REQUIREMENTS FOR RECORDING.

Bonnie Hoffman — 11-8-07
REVIEW OFFICER — DATE

NOTES

1.) AREA CALCULATED BY THE COORDINATE METHOD.
2.) REFERENCES: D.B. 469, PG. 207 AND D.B. 449, PG. 24 OF THE PASQUOTANK COUNTY REGISTRY.
3.) PROPERTY IS LOCATED IN FLOOD ZONES "SHADED X" AND "AE" (B.F.E. 5.3') AS PER F.I.R.M. PANEL 3720891400K (EFFECTIVE 7/19/05).
4.) THIS PROPERTY IS SUBJECT TO ANY EASEMENTS THAT A MORE THOROUGH TITLE SEARCH MAY UNCOVER.
5.) THIS SURVEY IS BASED ON EXISTING FIELD MONUMENTATION AND RECORDED INFORMATION.
6.) ALL DISTANCES SHOWN ON PLAT ARE HORIZONTAL GROUND. THE AVERAGE COMBINED GRID FACTOR TO COMPUTE GRID DISTANCES IS 1.00004937.
7.) PROPERTY IS ZONED GB AND I-2.

SCOTT L. TEMPLE
PROFESSIONAL LAND SURVEYOR
L-3768
P.O. BOX 522
ELIZABETH CITY, NC 27907
252-330-4016

SCALE:	1" = 60'
DATE:	10-15-07
DRAWN BY:	SLT
SURVEYED BY:	SLT
PROJECT NO:	2007-135
CADD FILE:	07135
SHEET:	1 OF 1

RECOMBINATION SURVEY FOR

W. W. OWENS & SONS MOVING & STORAGE, INC.

BEING A RECOMBINATION OF THE PROPERTY DESCRIBED IN DEED BOOK 469, PAGE 207 AND SHOWN ON THE PLAT IN DEED BOOK 469, PAGE 208 OF THE PASQUOTANK COUNTY REGISTRY.

ELIZABETH CITY TOWNSHIP — PASQUOTANK COUNTY — NORTH CAROLINA