
Page 10

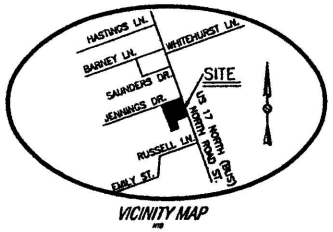

VICINITY MAP

LEGEND

- ECM = EXISTING FOUND CONCRETE MONUMENT
- EIR = EXISTING FOUND IRON REBAR
- EIP = EXISTING FOUND IRON PIPE
- NIR = NEW SET IRON REBAR
- POINT = NO MONUMENTATION FOUND OR SET
- SPK = NEW SET P.K. NAIL
- EPK = EXISTING FOUND P.K. NAIL
- NWIR = NEW SET WITNESS IRON REBAR

SOURCE OF TITLE

D.B. 470, PG. 849
D.B. 479, PG. 42

REFERENCES

D.B. 285, PG. 295
D.B. 595, PG. 308
D.B. 485, PG. 708
D.B. 464, PG. 194
D.B. 455, PG. 592
D.B. 458, PG. 594
W.B. 90-E, PG. 204
D.B. 247, PG. 132
D.B. 738, PG. 959
D.B. 546, PG. 18
D.B. 181, PG. 392

GRAPHIC SCALE

(IN FEET)
1 inch = 60 ft.

I, KENNETH M. SEYMOUR, CERTIFY THAT THIS PLAT WAS DRAWN BY ME FROM AN ACTUAL FIELD LAND SURVEY MADE UNDER MY SUPERVISION DURING FEBRUARY AND MARCH, 2006; THAT THE DEED DESCRIPTION FOR THE PARENT PROPERTY IS LISTED UNDER SOURCE OF TITLE.; THAT THE ERROR OF CLOSURE IS 1:10,000+ ; THAT THE LINES NOT SURVEYED ARE CLEARLY SHOWN AS DASHED LINES DRAWN FROM INFORMATION FOUND IN DOCUMENTS LISTED UNDER REFERENCES; THAT ALL AREAS ARE CALCULATED BY D.M.D.; THAT THIS MAP WAS PREPARED IN ACCORDANCE WITH GS 47-30 AS AMENDED, WITNESS MY ORIGINAL SIGNATURE, REG. NUMBER, AND SEAL THIS 27TH DAY OF FEBRUARY, 2006.

Kenneth M. Seymour 3-27-06
KENNETH M. SEYMOUR, PLS #-3129 DATE

NORTH CAROLINA, PASQUOTANK COUNTY

I, WILLIAM E. STEVENS, REVIEW OFFICER OF PASQUOTANK COUNTY CERTIFY THAT THE MAP OR PLAT TO WHICH THIS CERTIFICATION IS AFFIXED MEETS ALL STATUTORY REQUIREMENTS FOR RECORDING.

William E. Stevens 3/31/06
REVIEW OFFICER

I, KENNETH M. SEYMOUR. PLS-3129, CERTIFY,

A. THAT THIS IS OF A SURVEY THAT CREATES A SUBDIVISION OF LAND WITHIN THE AREA OF A COUNTY OR MUNICIPALITY THAT HAS AN ORDINANCE THAT REGULATES PARCELS OF LAND.

B. THAT THIS PLAT IS OF A SURVEY THAT IS LOCATED IN SUCH PORTION OF A COUNTY OR MUNICIPALITY THAT IS UNREGULATED AS TO AN ORDINANCE THAT REGULATES PARCELS OF LAND.

C. THAT THIS PLAT IS OF AN EXISTING PARCEL(S) OF LAND.


(D) THAT THIS PLAT IS OF ANOTHER CATEGORY, SUCH AS THE RECOMBINATION OF EXISTING PARCELS, A COURT ORDERED SURVEY OR OTHER EXEMPTION TO THE DEFINITION OF SUBDIVISION.

E. THAT THE INFORMATION AVAILABLE TO THIS SURVEYOR IS SUCH THAT I AM UNABLE TO MAKE A DETERMINATION TO THE BEST OF MY PROFESSIONAL ABILITY AS TO THE PROVISIONS CONTAINED IN (A) THROUGH (D) ABOVE.

LINE TABLE		
LINE	BEARING	DISTANCE
L1	S22°00'00"E	22.09'
L2	S57°51'08"W	8.15'
L3	S40°03'39"W	33.90'

Office of the Register of Deeds
Pasquotank County, North Carolina
Filed for registration on the 3rd
day of April, 2006 at
4:36 XM PM and duly recorded in
Map Book 41 Page 10.

Dollie J. Summerour
REGISTER OF DEEDS
By: Shirley J. Bryant
Assistant | Deputy

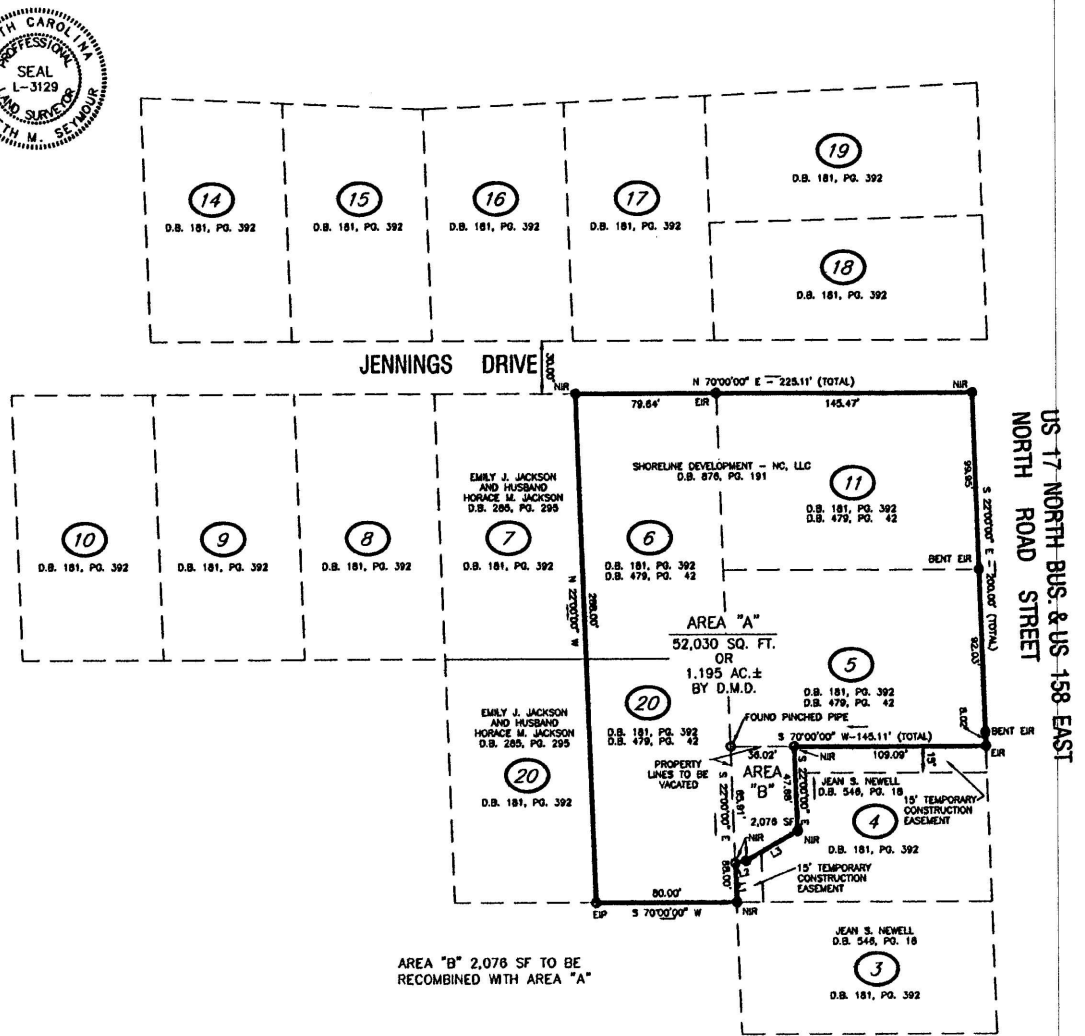

AREA "B" 2,076 SF TO BE RECOMBINED WITH AREA "A"

Hyman & Robey, PC
Land Surveying & Consulting
150 A US HWY 158 E
Camden, North Carolina 27921
(252) 338-2913 (252) 335-1888

DATE: 02/27/06
DRAWN: KMS/MJD
CHECKED: KMS
APPROVED: KMS
SCALE: 1"=60'
PROJECT #: 060297.1
DRAWING #: 060297-1-BD2
SHEET # 1 OF 1

ADDITIONAL PROPERTY BEING CONVEYED TO
SHORELINE DEVELOPMENT - NC, LLC
PROVIDENCE TOWNSHIP
PASQUOTANK COUNTY
NORTH CAROLINA

1

copyright © 2006

Hyman & Robey 10\1050297.1 - Arby\dwg\050297-1-BD2.dwg, Model, 2/27/2006 10:08:11 AM, 1:50, KMS